

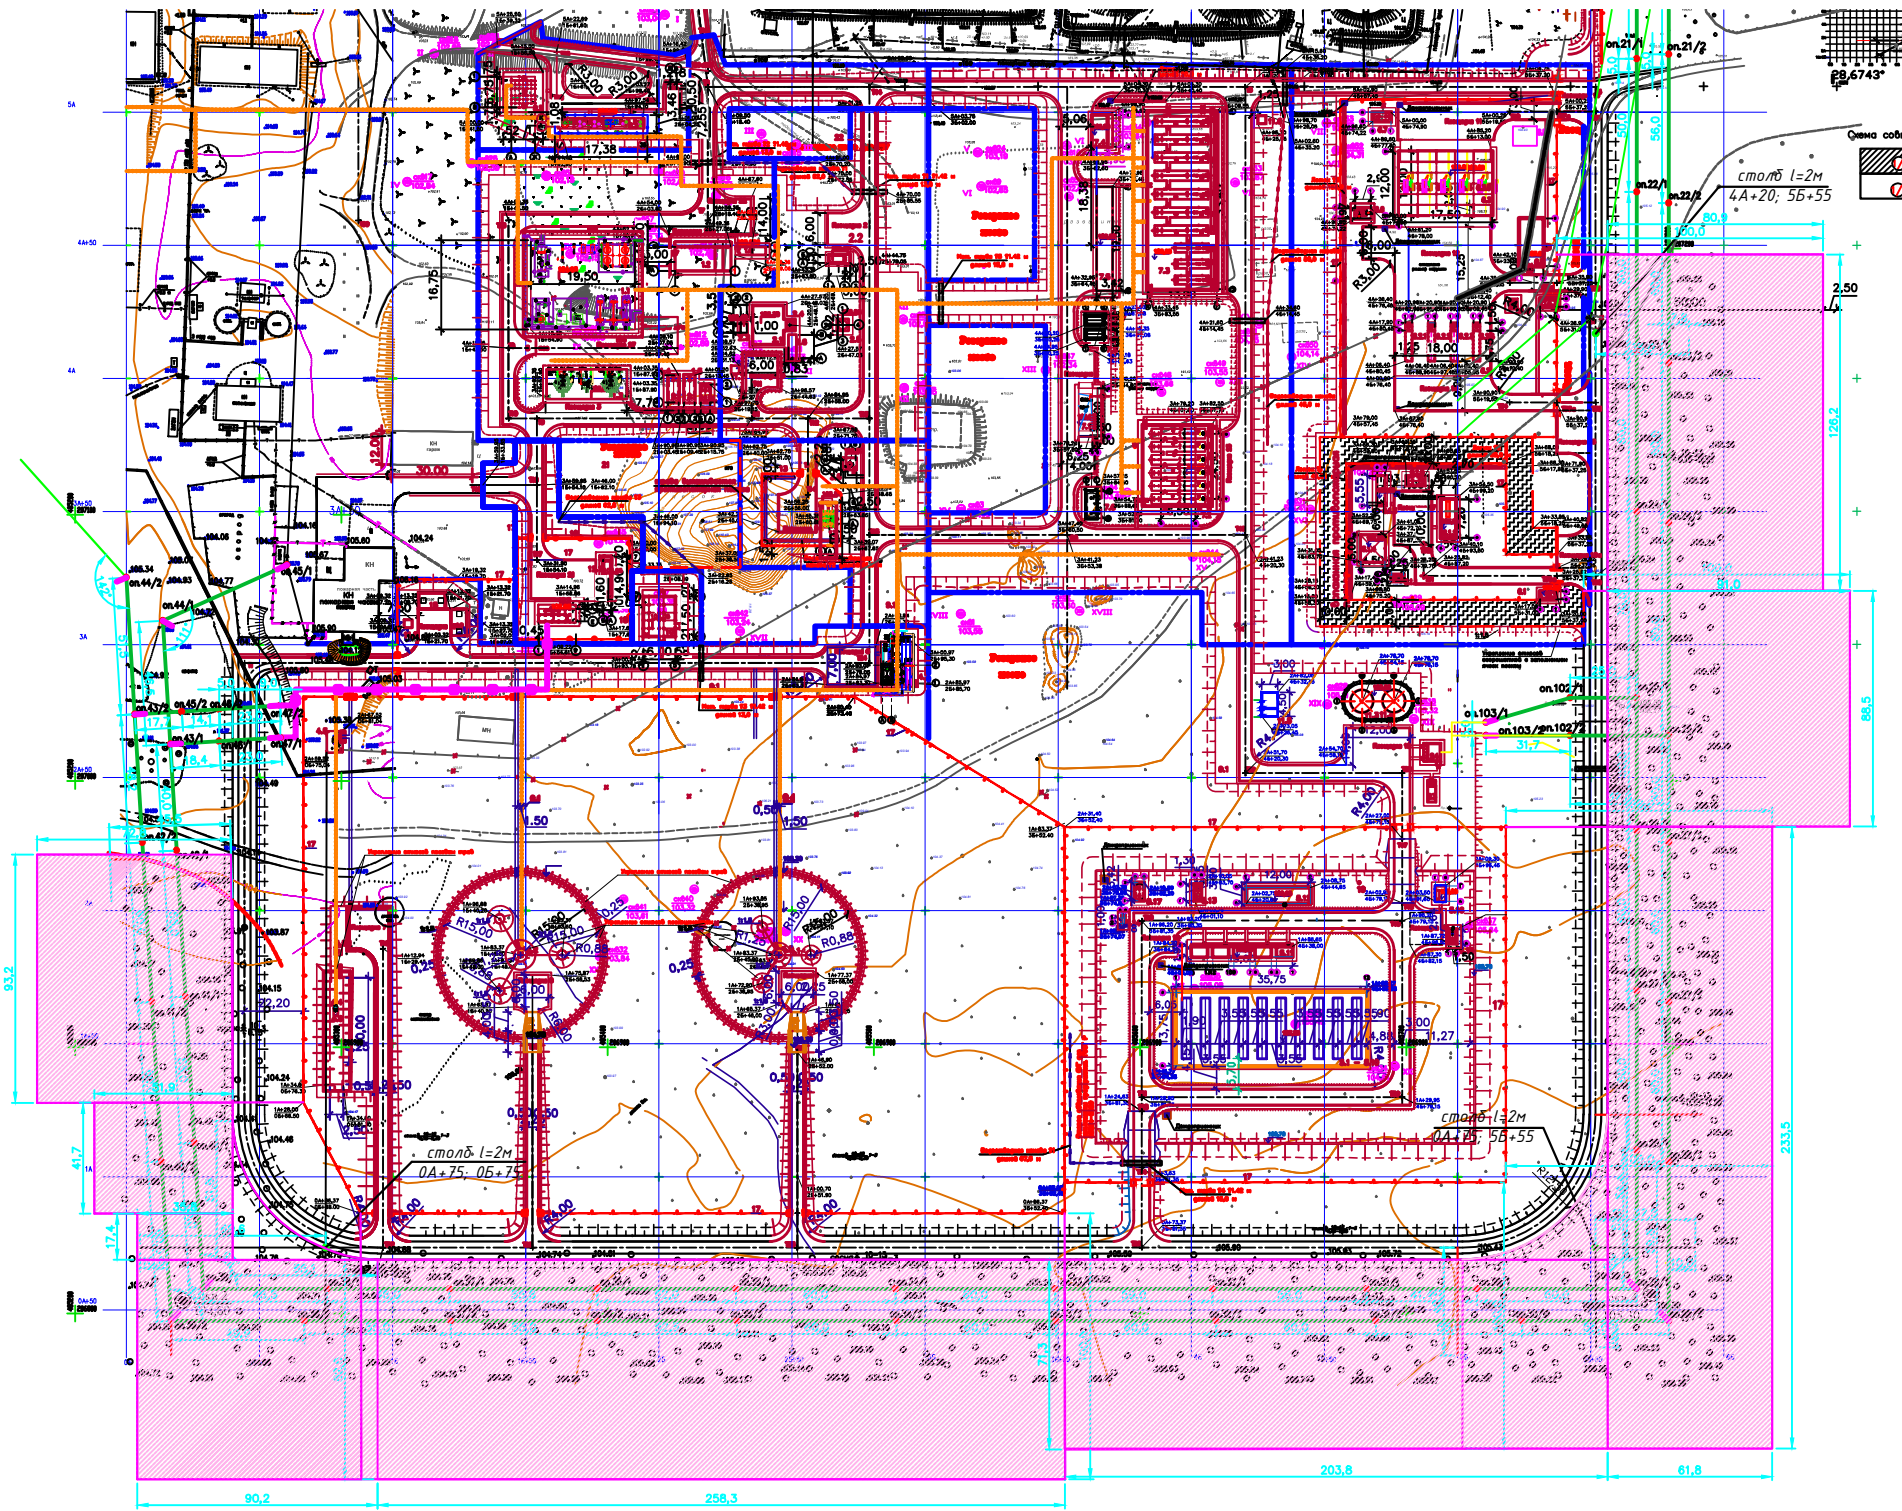


схема соф

столб l=2м
4А+20, 5Б+55

столб l=2м

203.8

258.3

90.2

233.5

88.5

129.2

2.50












