




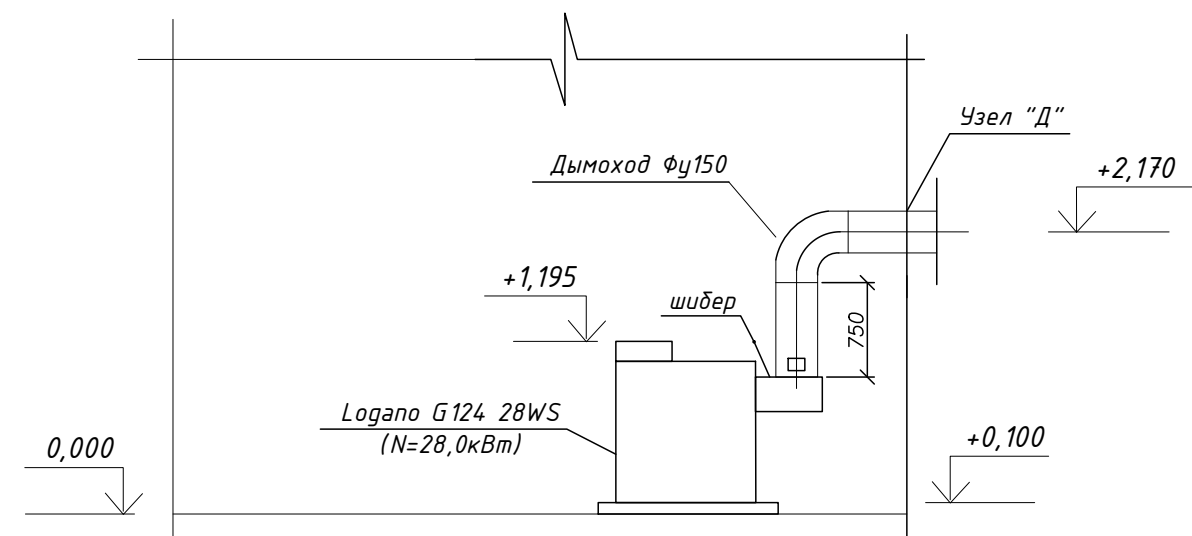

Начальник УКСиР _____ Голованов В.И.
Главный энергетик _____ Ахсанов Э.Т.
Начальник ЦИТС _____ Бабичев В.В.

							Реконструкция котельной ПАЗС в п.Кысыл–Сыр Вилъюского улуса				
ГИП	Аммосова						Внутренние сети газоснабжения		Стадия	Лист	Листов
Проверил	Федоров								РП		
Исполнил	Иванова										
							Дымоход		 Проектно-конструкторское бюро ОАО "ЯТЭК"		

A3

Инв. N подл.	Подп. и дата	Взам. инв. N
--------------	--------------	--------------